BLOCK 7, LOTS 16, 22, 32, 54-69 - NOT ASSIGNED
SEE SHEET 2 FOR LOTS 1-13, 70-88
BLOCK 8, LOTS 7, 22, 28, 36, 37, 40, 63, 65 - NOT ASSIGNED
SEE SHEET 2 FOR LOTS 1-5, 66-68
BLOCK 9, LOT 39, 40 - NOT ASSIGNED
SEE SHEET 2 FOR LOT NOS. 1-9, 41-43
BLOCK 10, LOT NO. 5, 17, 18, - NOT ASSIGNED
BLOCK 11, SEE SHEET 2 FOR LOT NOS. 1-9, 35, 37

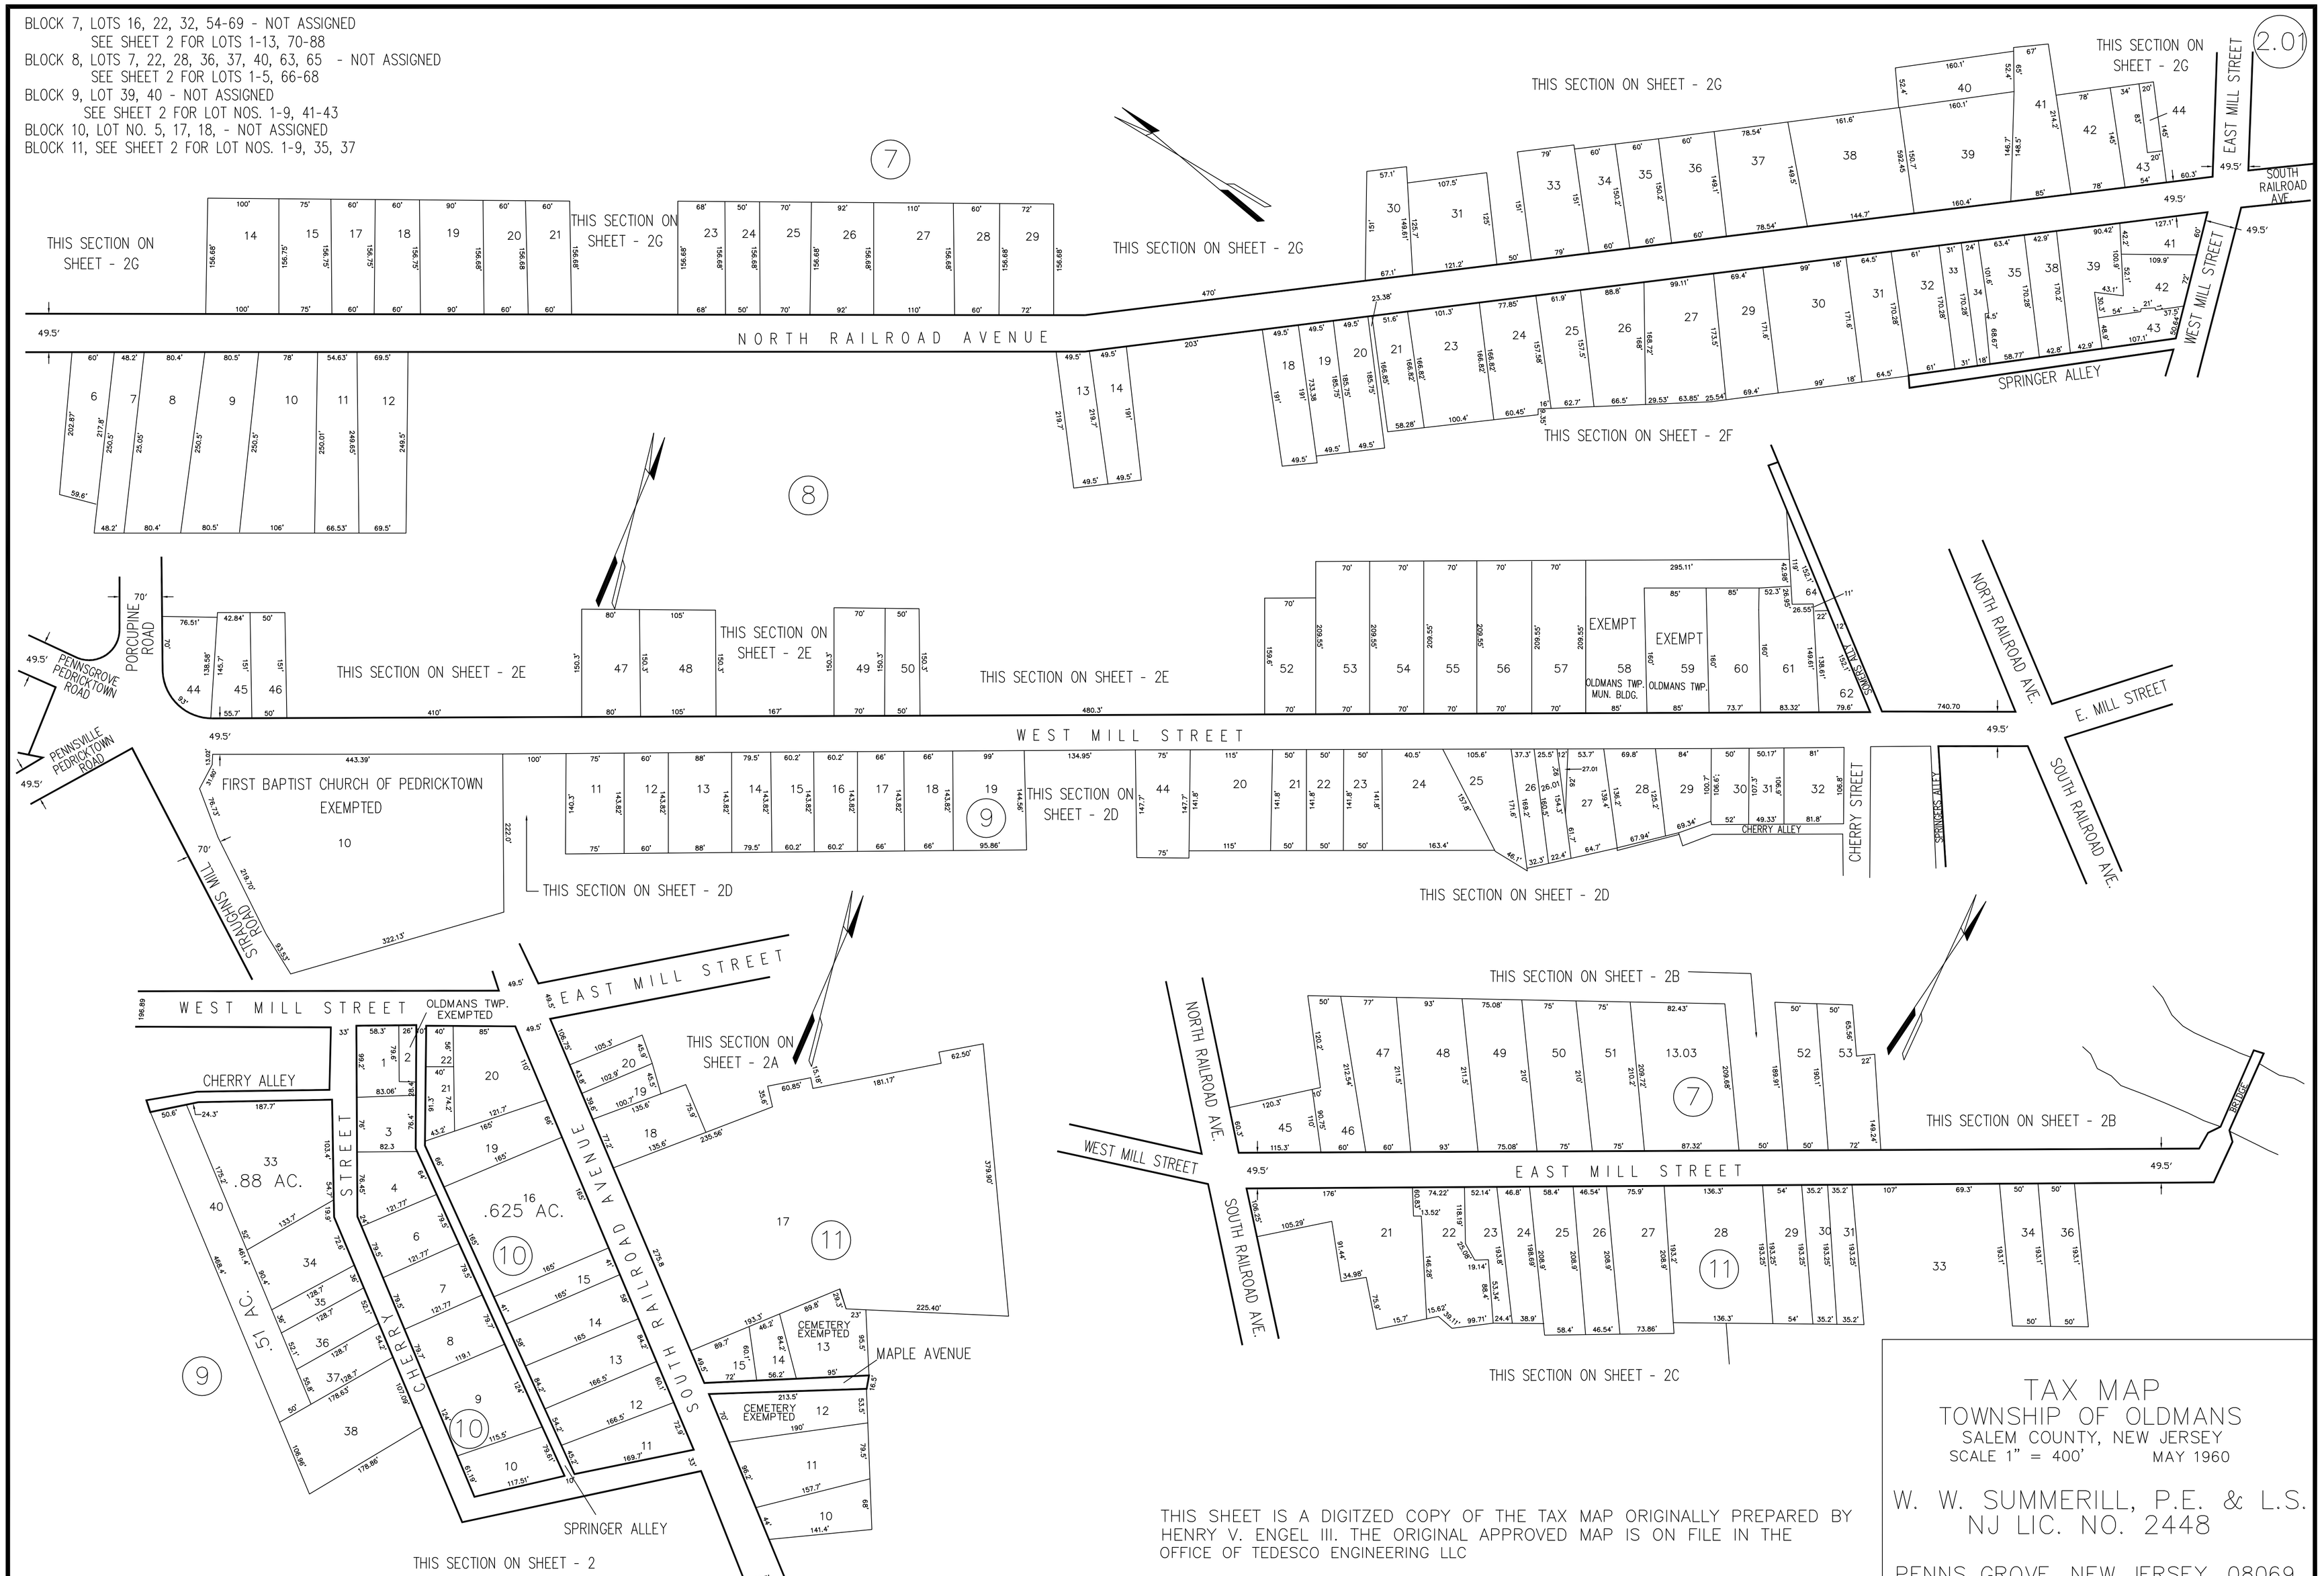

THIS SHEET IS A DIGITZED COPY OF THE TAX MAP ORIGINALLY PREPARED BY HENRY V. ENGEL III. THE ORIGINAL APPROVED MAP IS ON FILE IN THE OFFICE OF TEDESCO ENGINEERING LLC

TAX MAP
TOWNSHIP OF OLDMANS
SALEM COUNTY, NEW JERSEY
SCALE 1" = 400' MAY 1960

W. W. SUMMERILL, P.E. & L.S.
NJ LIC. NO. 2448

PENNS GROVE, NEW JERSEY, 08069