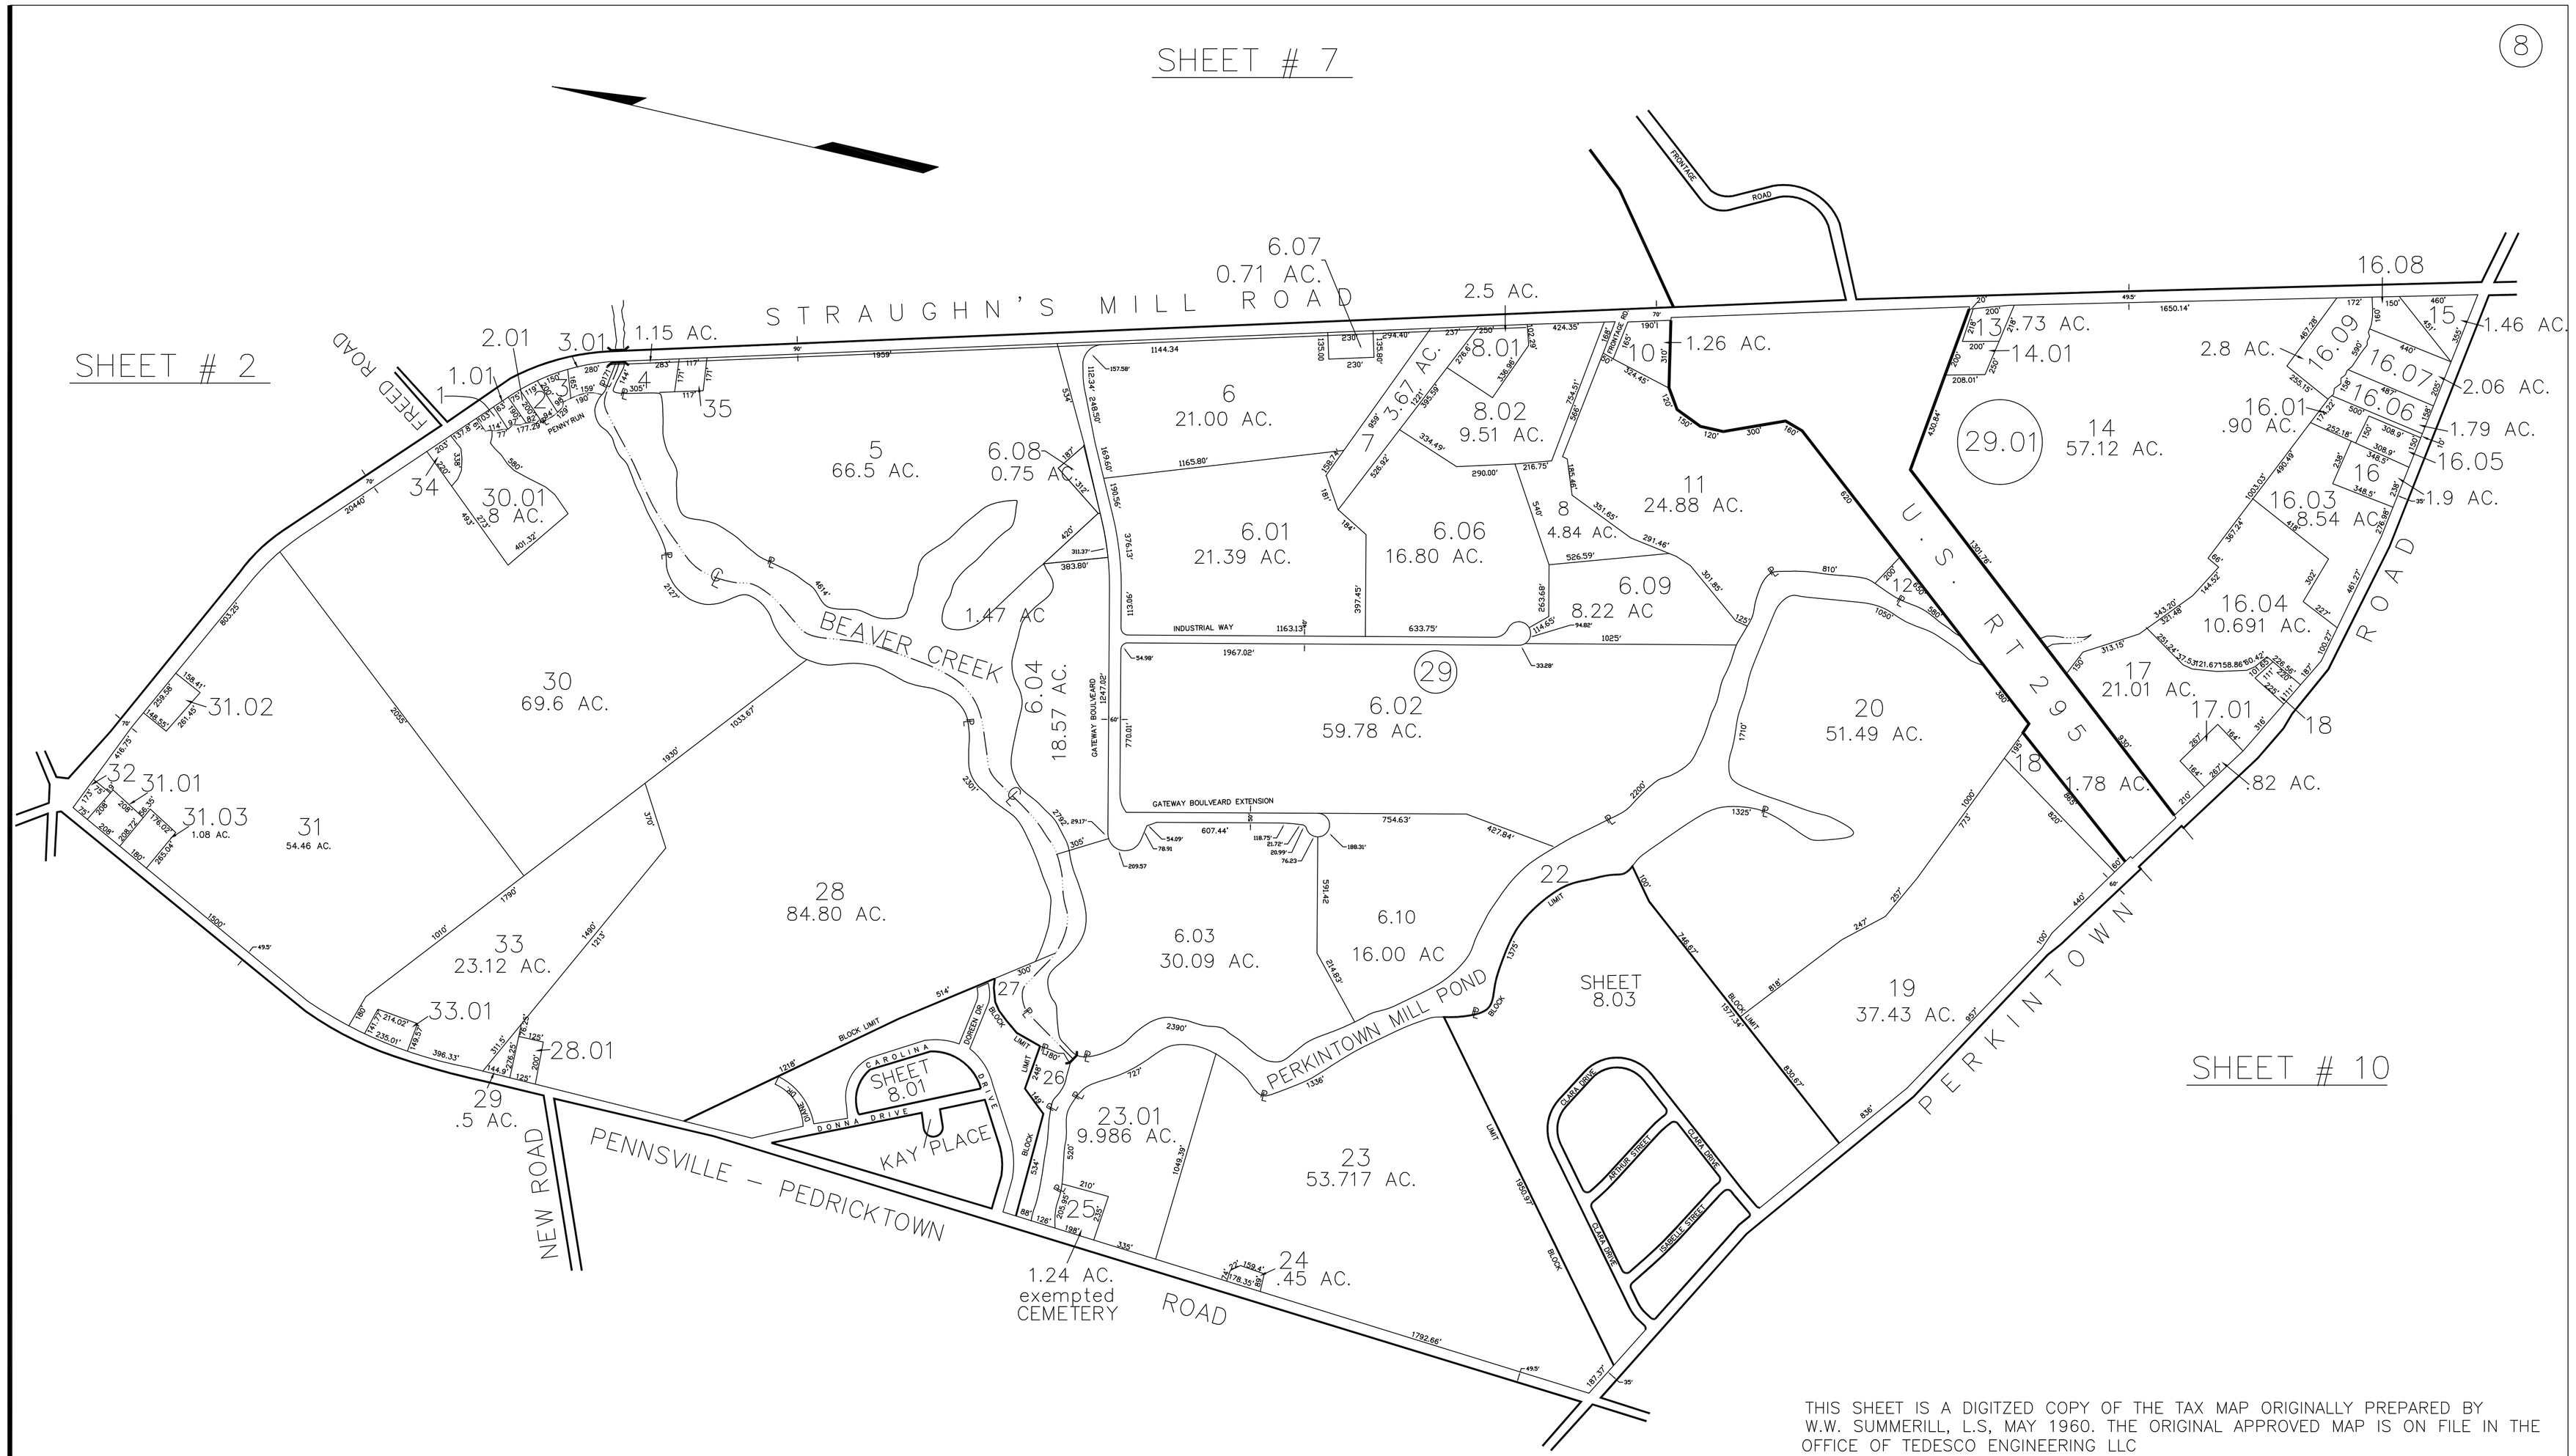

THIS SHEET IS A DIGITZED COPY OF THE TAX MAP ORIGINALLY PREPARED BY W.W. SUMMERILL, L.S, MAY 1960. THE ORIGINAL APPROVED MAP IS ON FILE IN THE OFFICE OF TEDESCO ENGINEERING LLC

BLOCK 29, LOT NOS. 13-17 - NOT ASSIGNED
BLOCK 29.01, LOT NOS. 1-12, 16.02 - NOT ASSIGNED

TAX MAP
TOWNSHIP OF OLDMANS
SALEM COUNTY, NEW JERSEY
SCALE 1" = 400' MAY 1960

W. W. SUMMERILL, P.E. & L.S.
NJ LIC. NO. 2448

PENNS GROVE, NEW JERSEY, 08069